ROCKY MOUNT DOWNTOWN COMMUNITY FACILITY

BARNHILL CONSTRUCTION
HOLT BROTHERS
a design-build joint venture

OCA
OAKLEY COLLIER ARCHITECTS
SINKCOMBSDETHLEFS
SPORTS ARCHITECTURE
VINES ARCHITECTURE

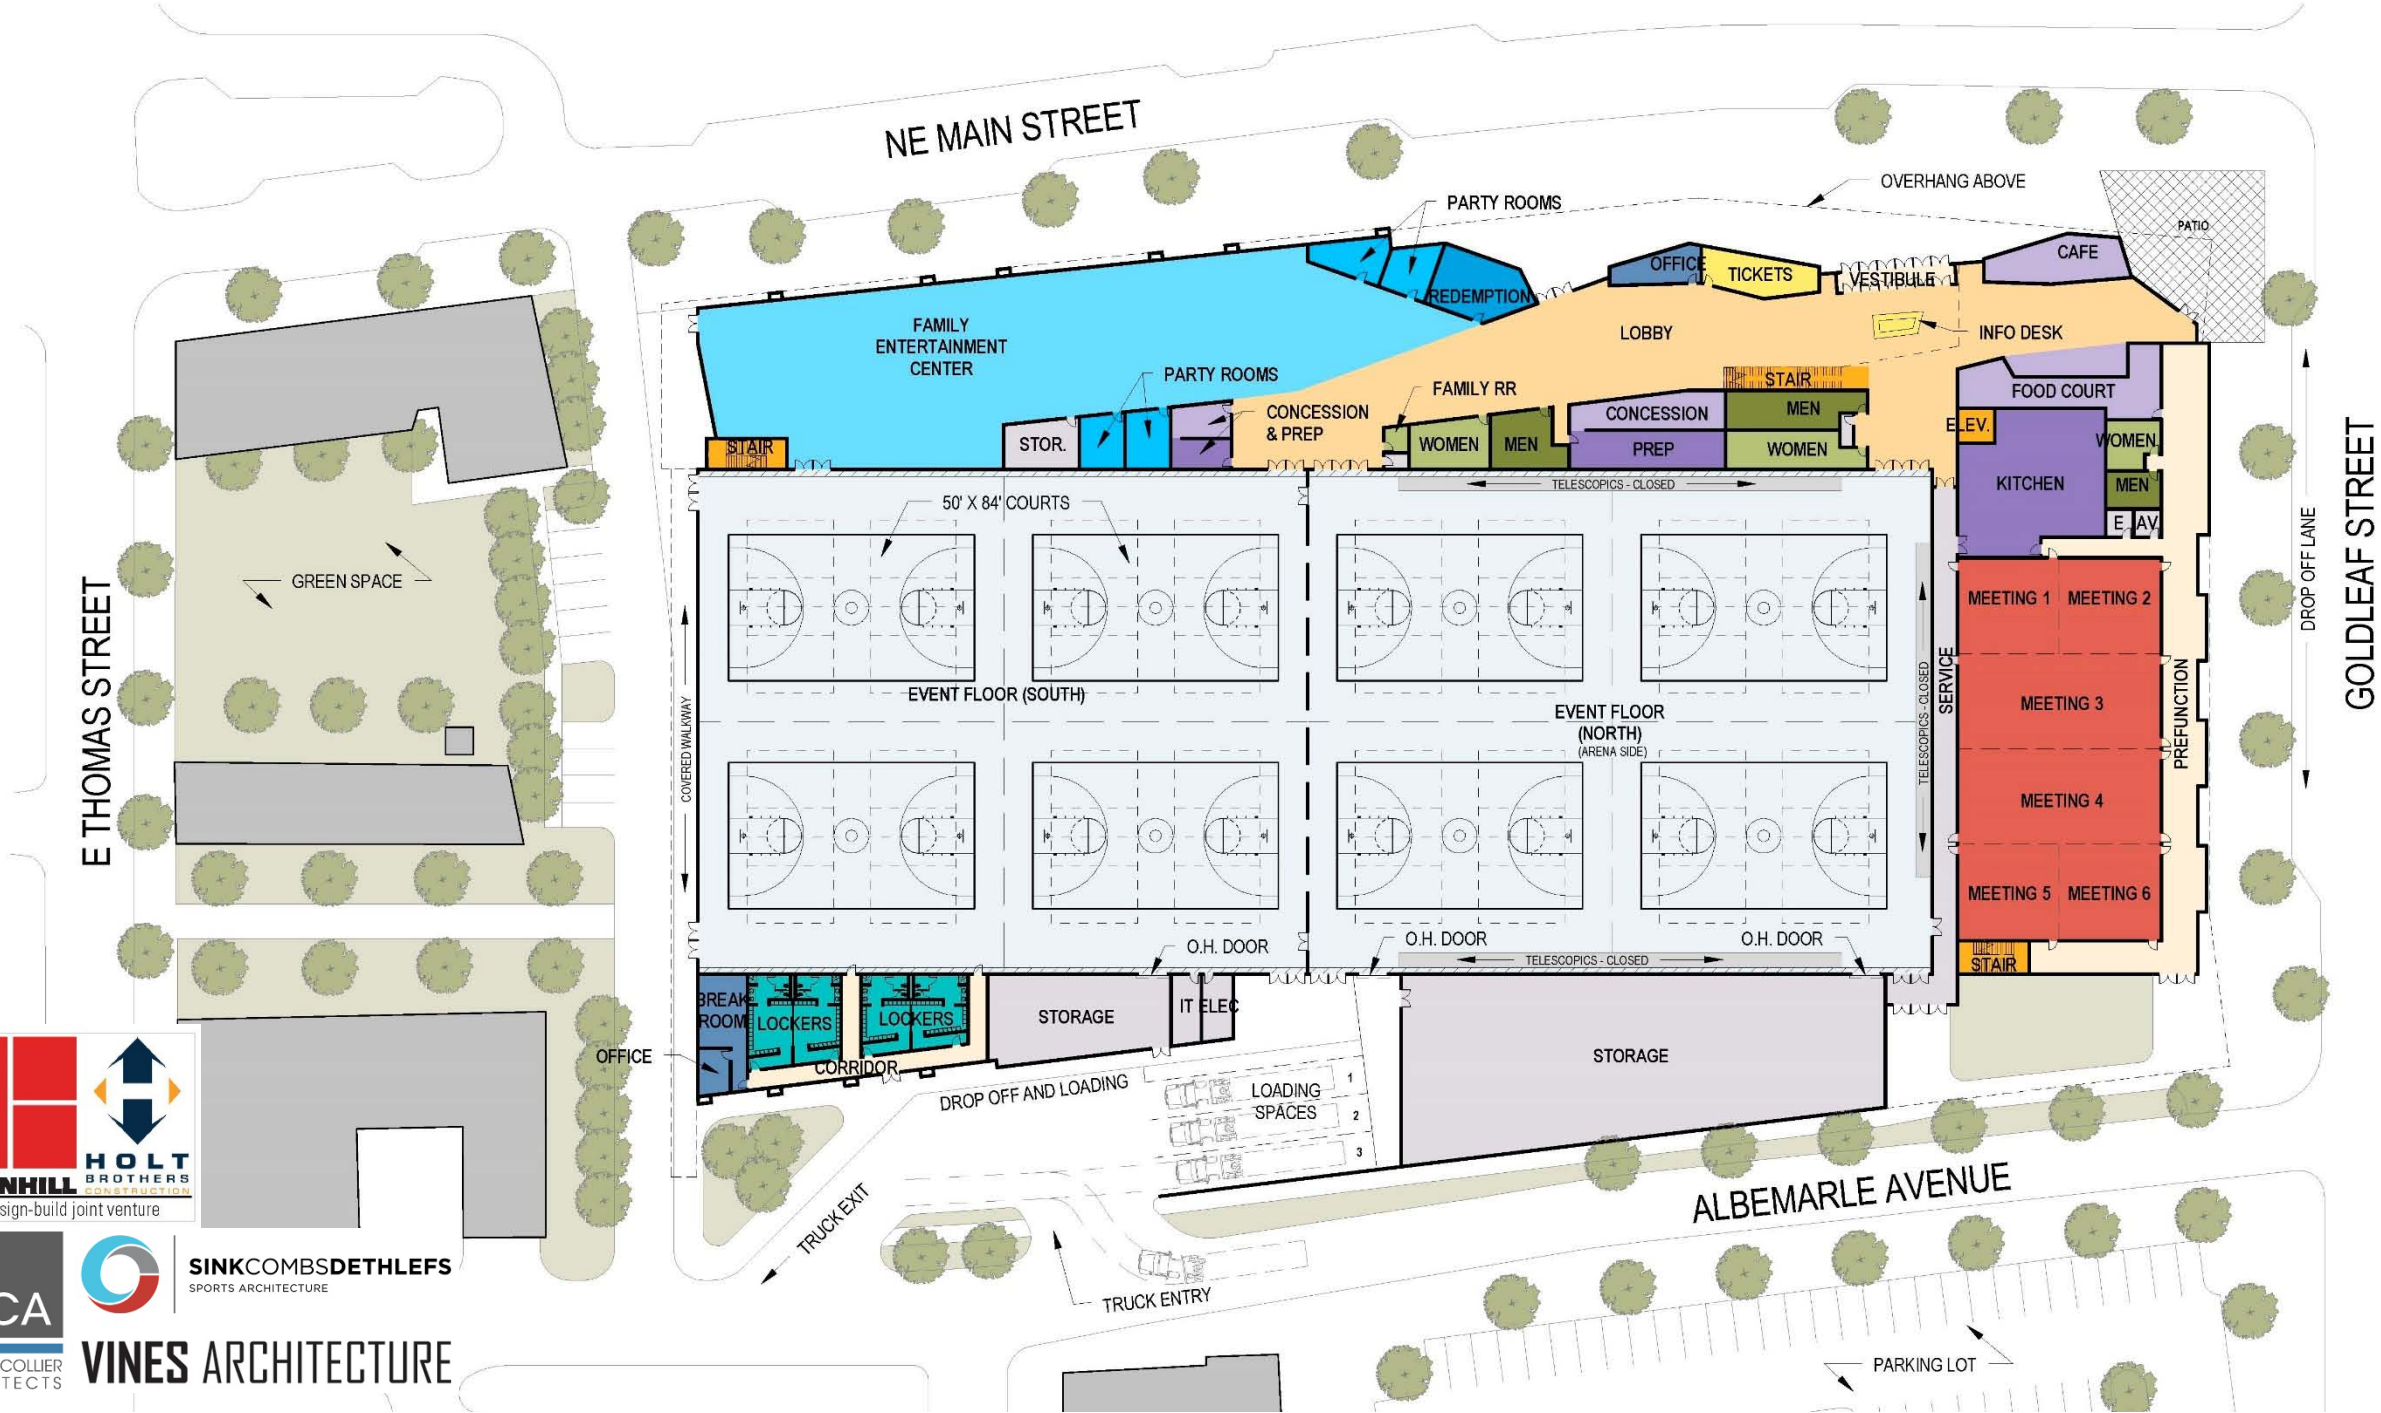

BARNHILL HOLT BROTHERS CONSTRUCTION
a design-build joint venture

OCA OAKLEY COLLIER ARCHITECTS

SINKCOMBSDETHLEFS SPORTS ARCHITECTURE

VINES ARCHITECTURE

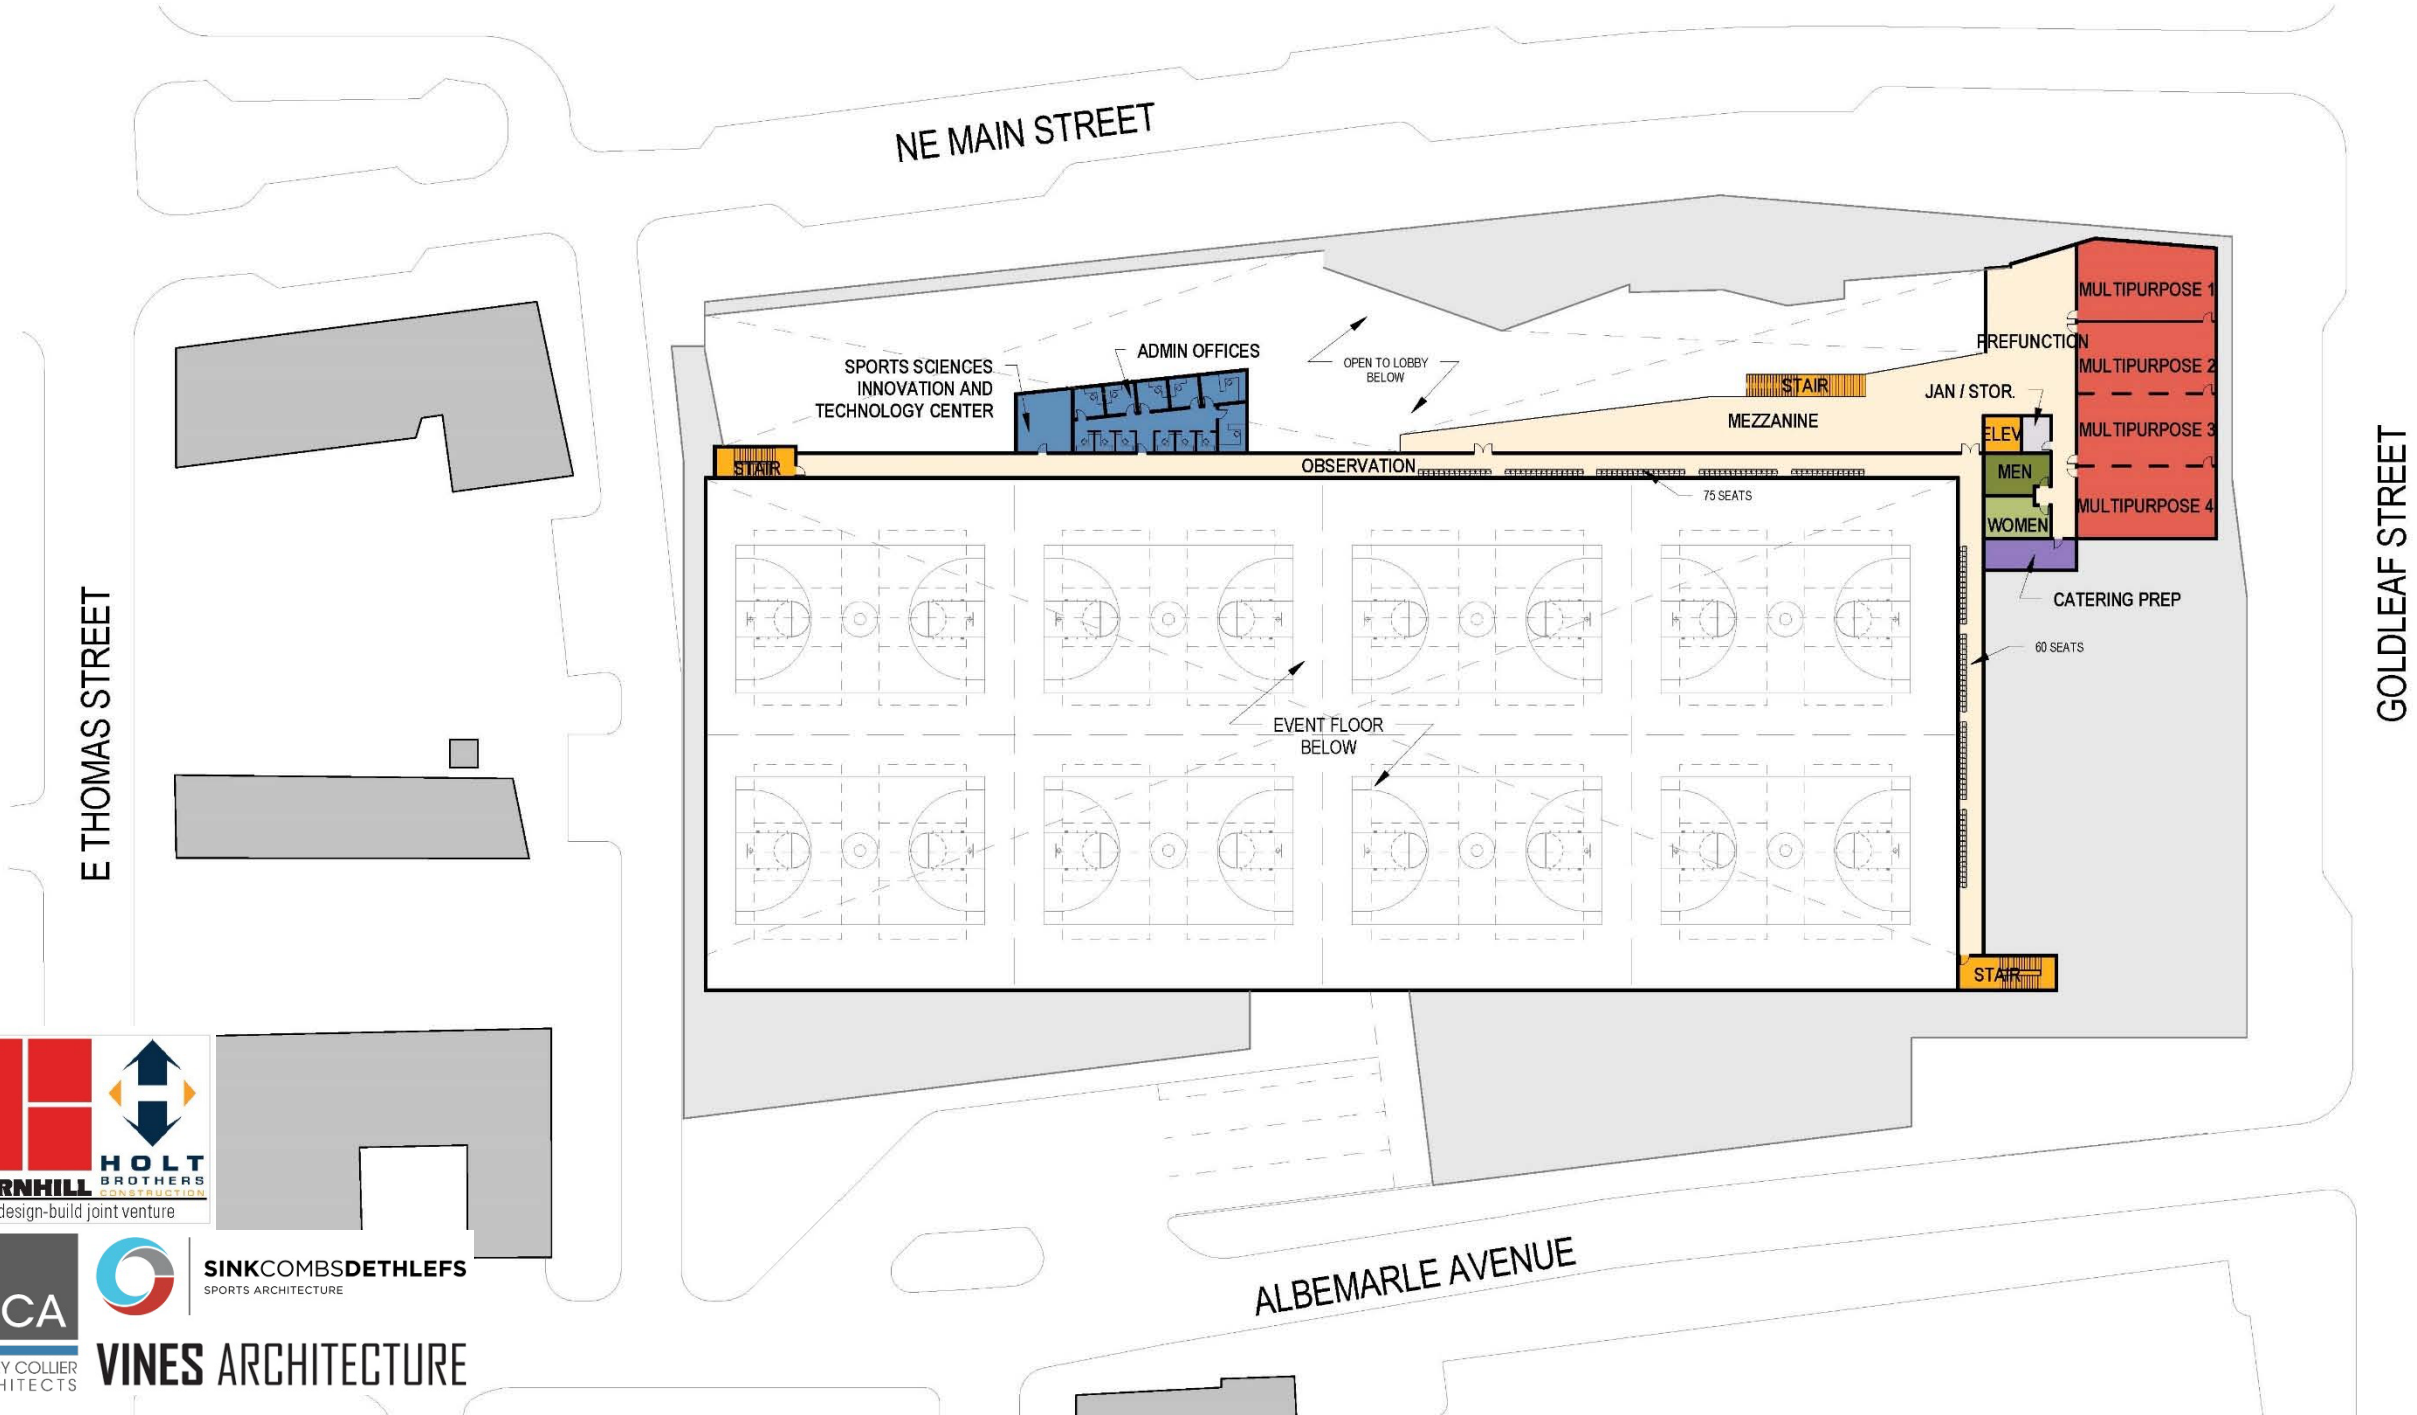

BARNHILL HOLT BROTHERS CONSTRUCTION
a design-build joint venture

OCA OAKLEY COLLIER ARCHITECTS

SINKCOMBSDETHLEFS SPORTS ARCHITECTURE

VINES ARCHITECTURE

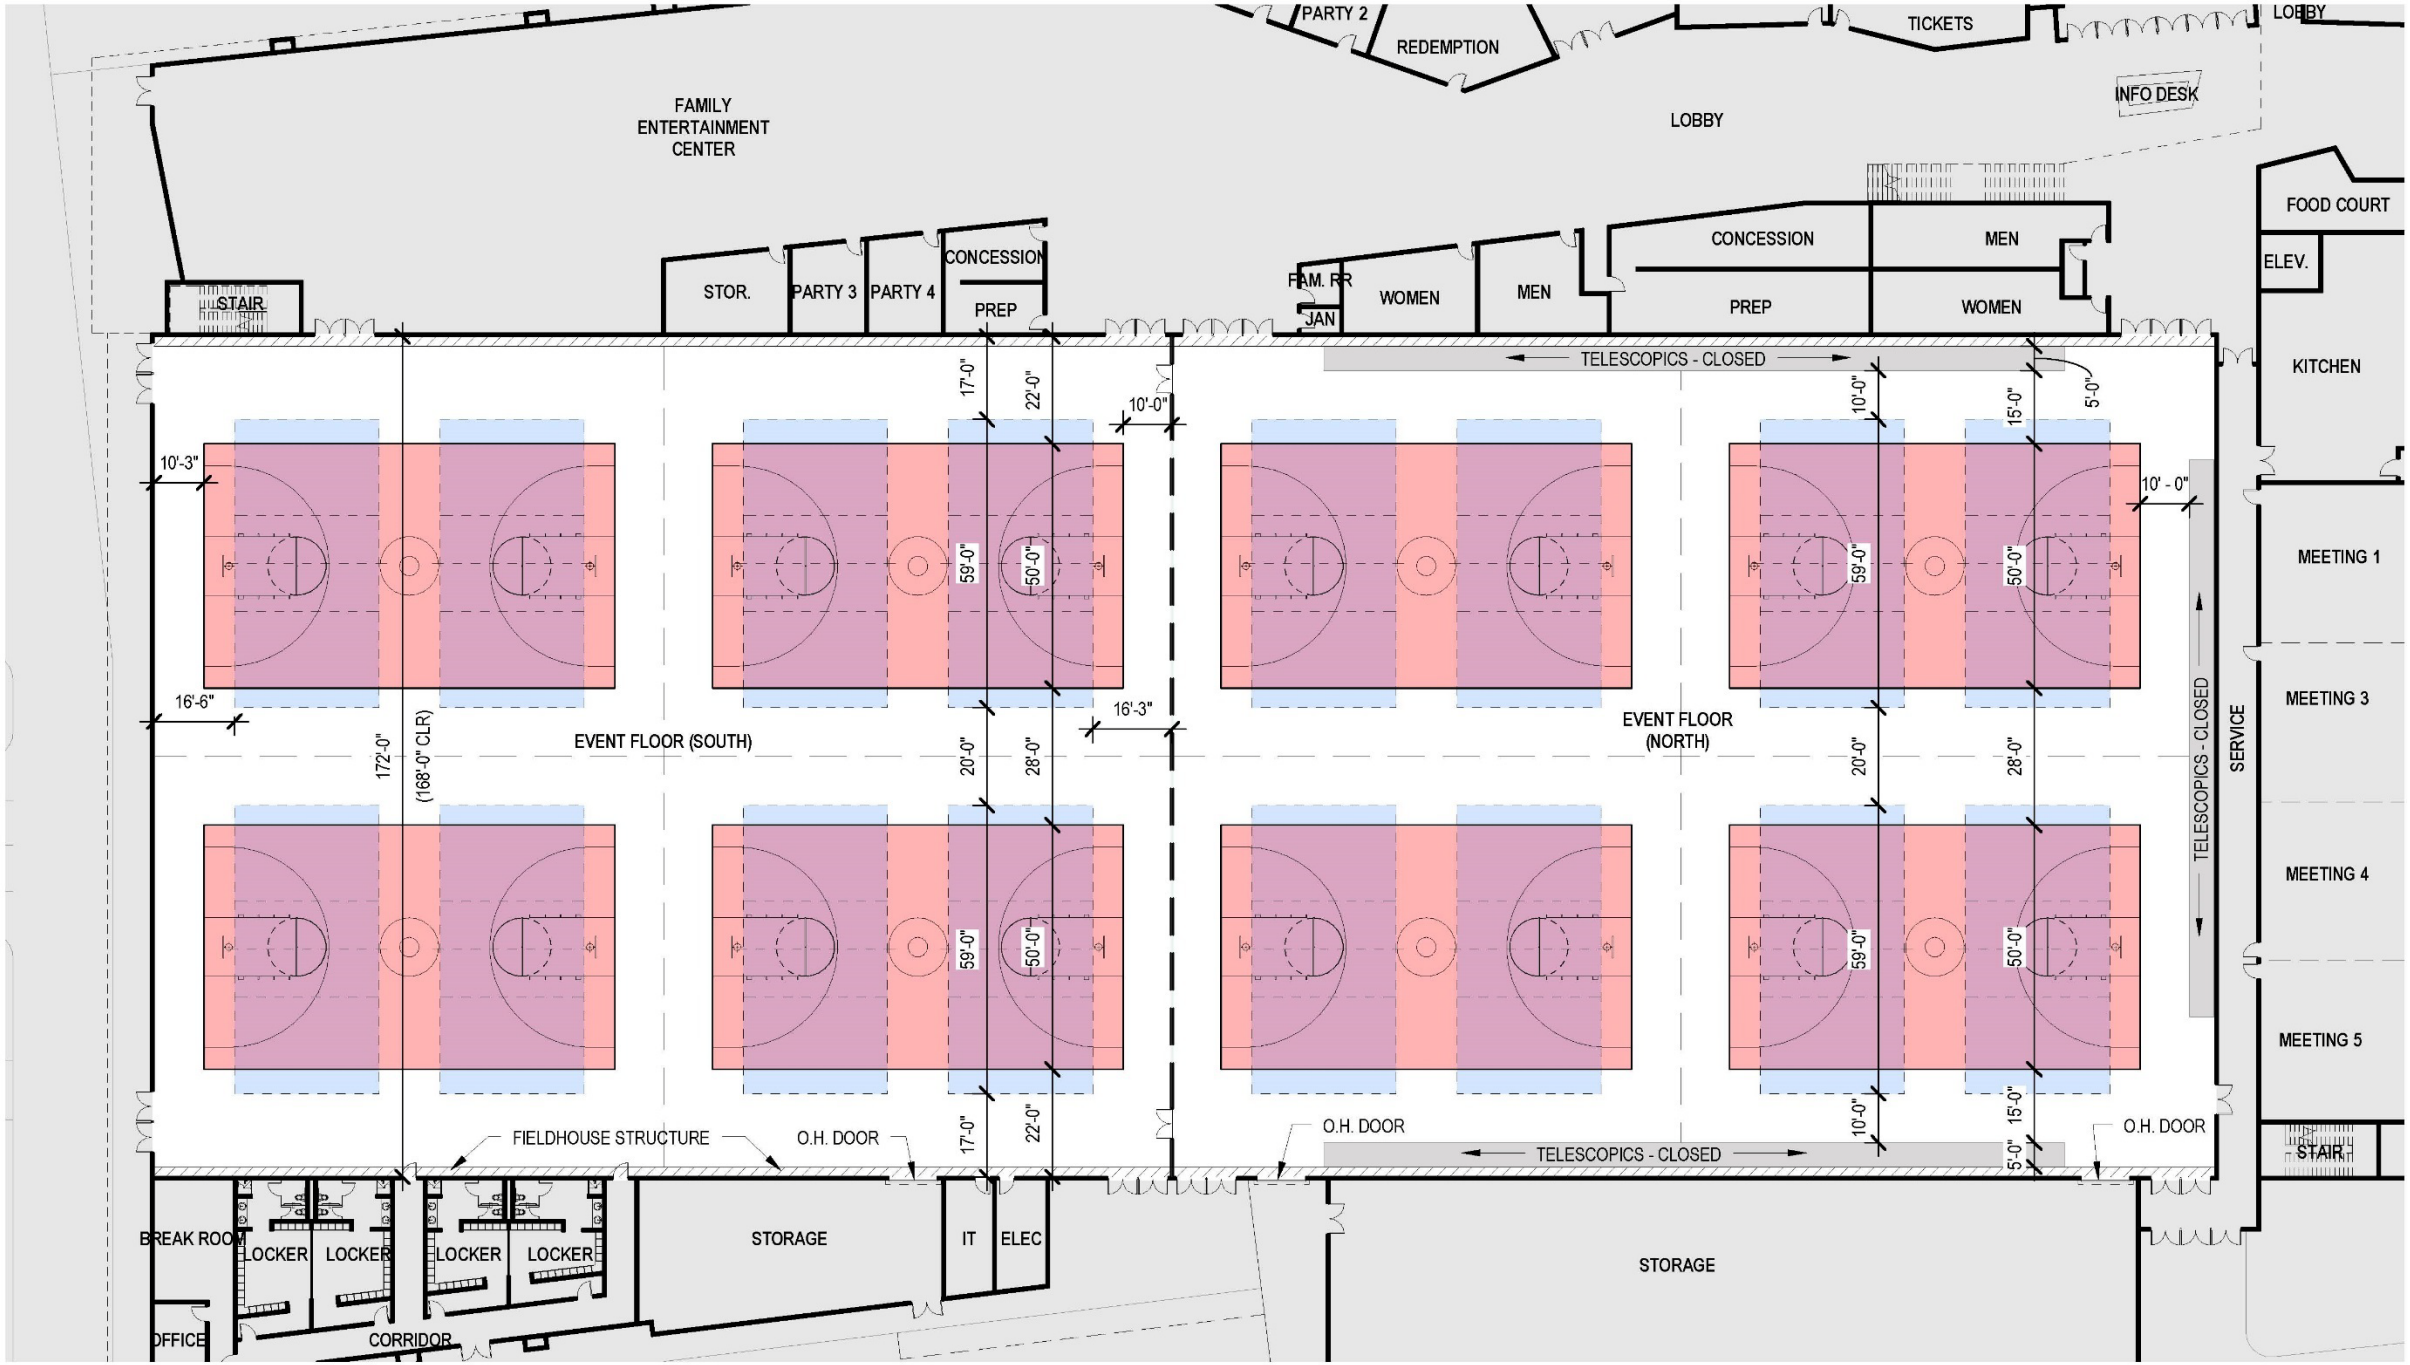
PARTY 2
REDEMPTION
TICKETS
LOBBY
INFO DESK
FAMILY ENTERTAINMENT CENTER
LOBBY
FOOD COURT
ELEV.
STAIR
STOR.
PARTY 3
PARTY 4
CONCESSION
PREP
FAM. RR
JAN
WOMEN
MEN
CONCESSION
PREP
MEN
WOMEN
KITCHEN
TELESCOPICS - CLOSED
17'-0"
22'-0"
10'-0"
10'-0"
15'-0"
5'-0"
10'-3"
10' - 0"
MEETING 1
59'-0"
50'-0"
16'-6"
16'-3"
MEETING 3
172'-0"
(168'-0" CLR)
EVENT FLOOR (SOUTH)
EVENT FLOOR (NORTH)
20'-0"
28'-0"
TELESCOPICS - CLOSED
SERVICE
MEETING 4
MEETING 5
FIELDHOUSE STRUCTURE
O.H. DOOR
O.H. DOOR
O.H. DOOR
TELESCOPICS - CLOSED
STAIR
BREAK ROOM
LOCKER
LOCKER
LOCKER
LOCKER
STORAGE
IT
ELEC
STORAGE
OFFICE
CORRIDOR

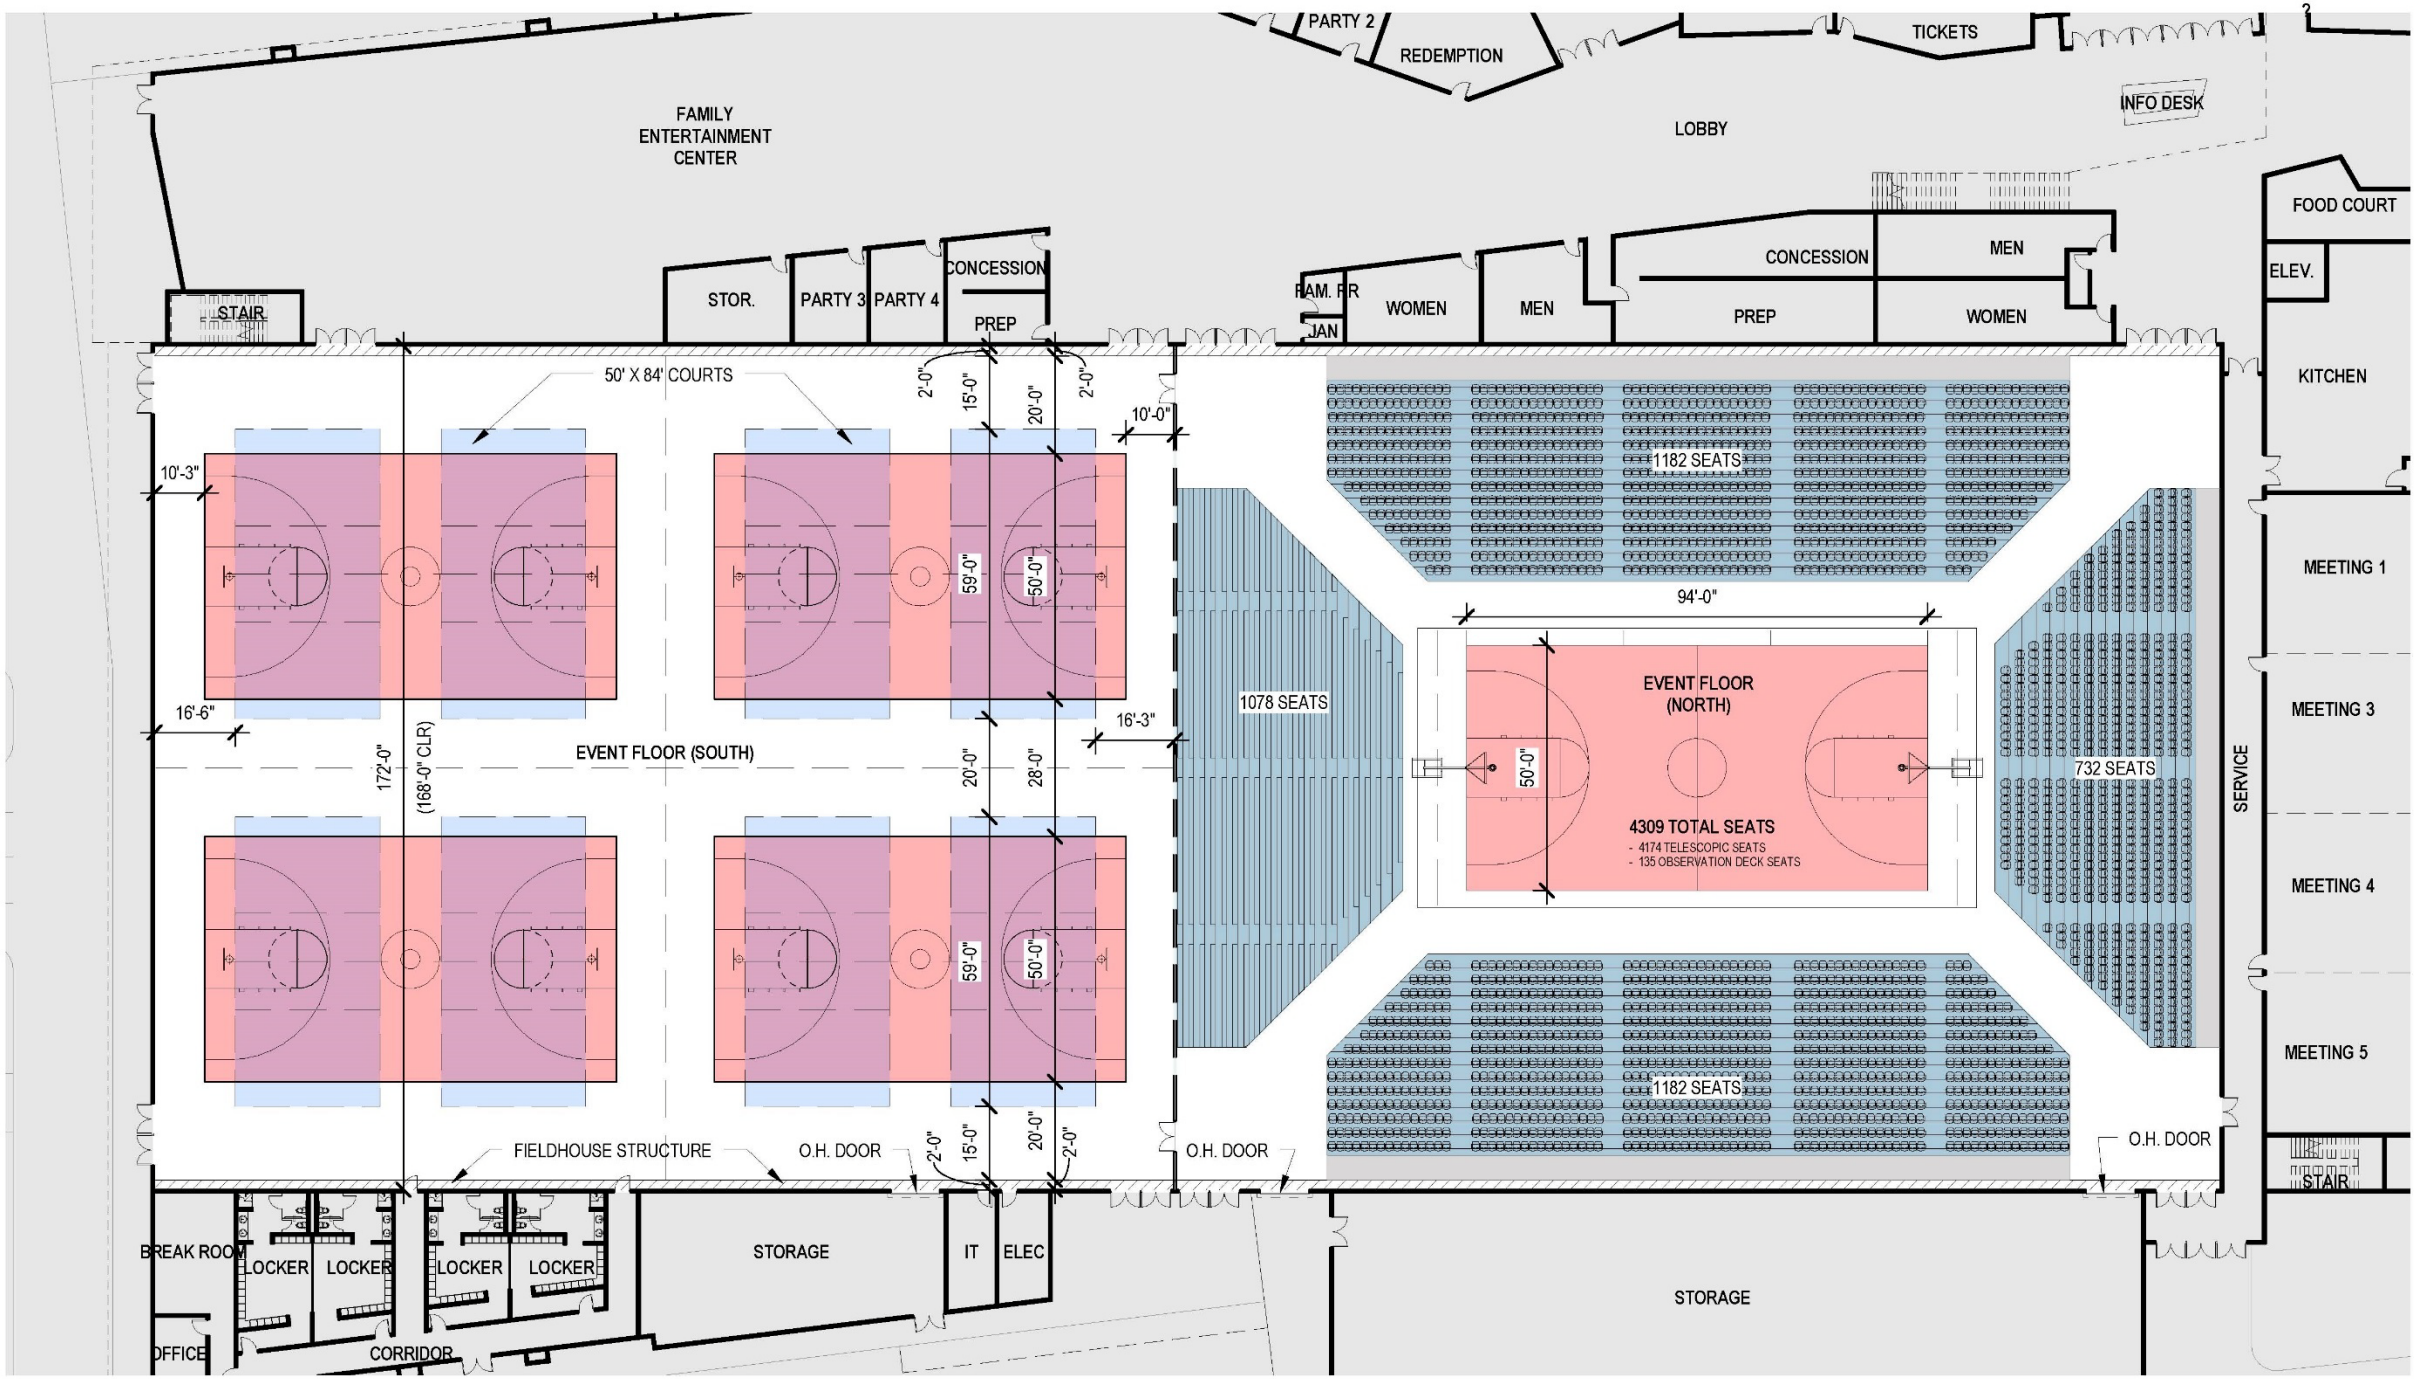
FAMILY ENTERTAINMENT CENTER
PARTY 2
REDEMPTION
TICKETS
LOBBY
INFO DESK
FOOD COURT
ELEV.
STAIR
STOR.
PARTY 3
PARTY 4
CONCESSION
PREP
HAM. FR
JAN
WOMEN
MEN
CONCESSION
PREP
MEN
WOMEN
KITCHEN
50' X 84' COURTS
2'-0"
15'-0"
20'-0"
2'-0"
10'-0"
10'-3"
1182 SEATS
59'-0"
50'-0"
94'-0"
16'-6"
16'-3"
1078 SEATS
EVENT FLOOR (NORTH)
50'-0"
4309 TOTAL SEATS
- 4174 TELESCOPIC SEATS
- 135 OBSERVATION DECK SEATS
732 SEATS
MEETING 1
MEETING 3
MEETING 4
MEETING 5
SERVICE
172'-0"
(168'-0" CLR)
EVENT FLOOR (SOUTH)
20'-0"
28'-0"
59'-0"
50'-0"
1182 SEATS
FIELDHOUSE STRUCTURE
O.H. DOOR
2'-0"
15'-0"
20'-0"
2'-0"
O.H. DOOR
O.H. DOOR
STAIR
BREAK ROOM
LOCKER
LOCKER
LOCKER
LOCKER
STORAGE
IT
ELEC
STORAGE
OFFICE
CORRIDOR

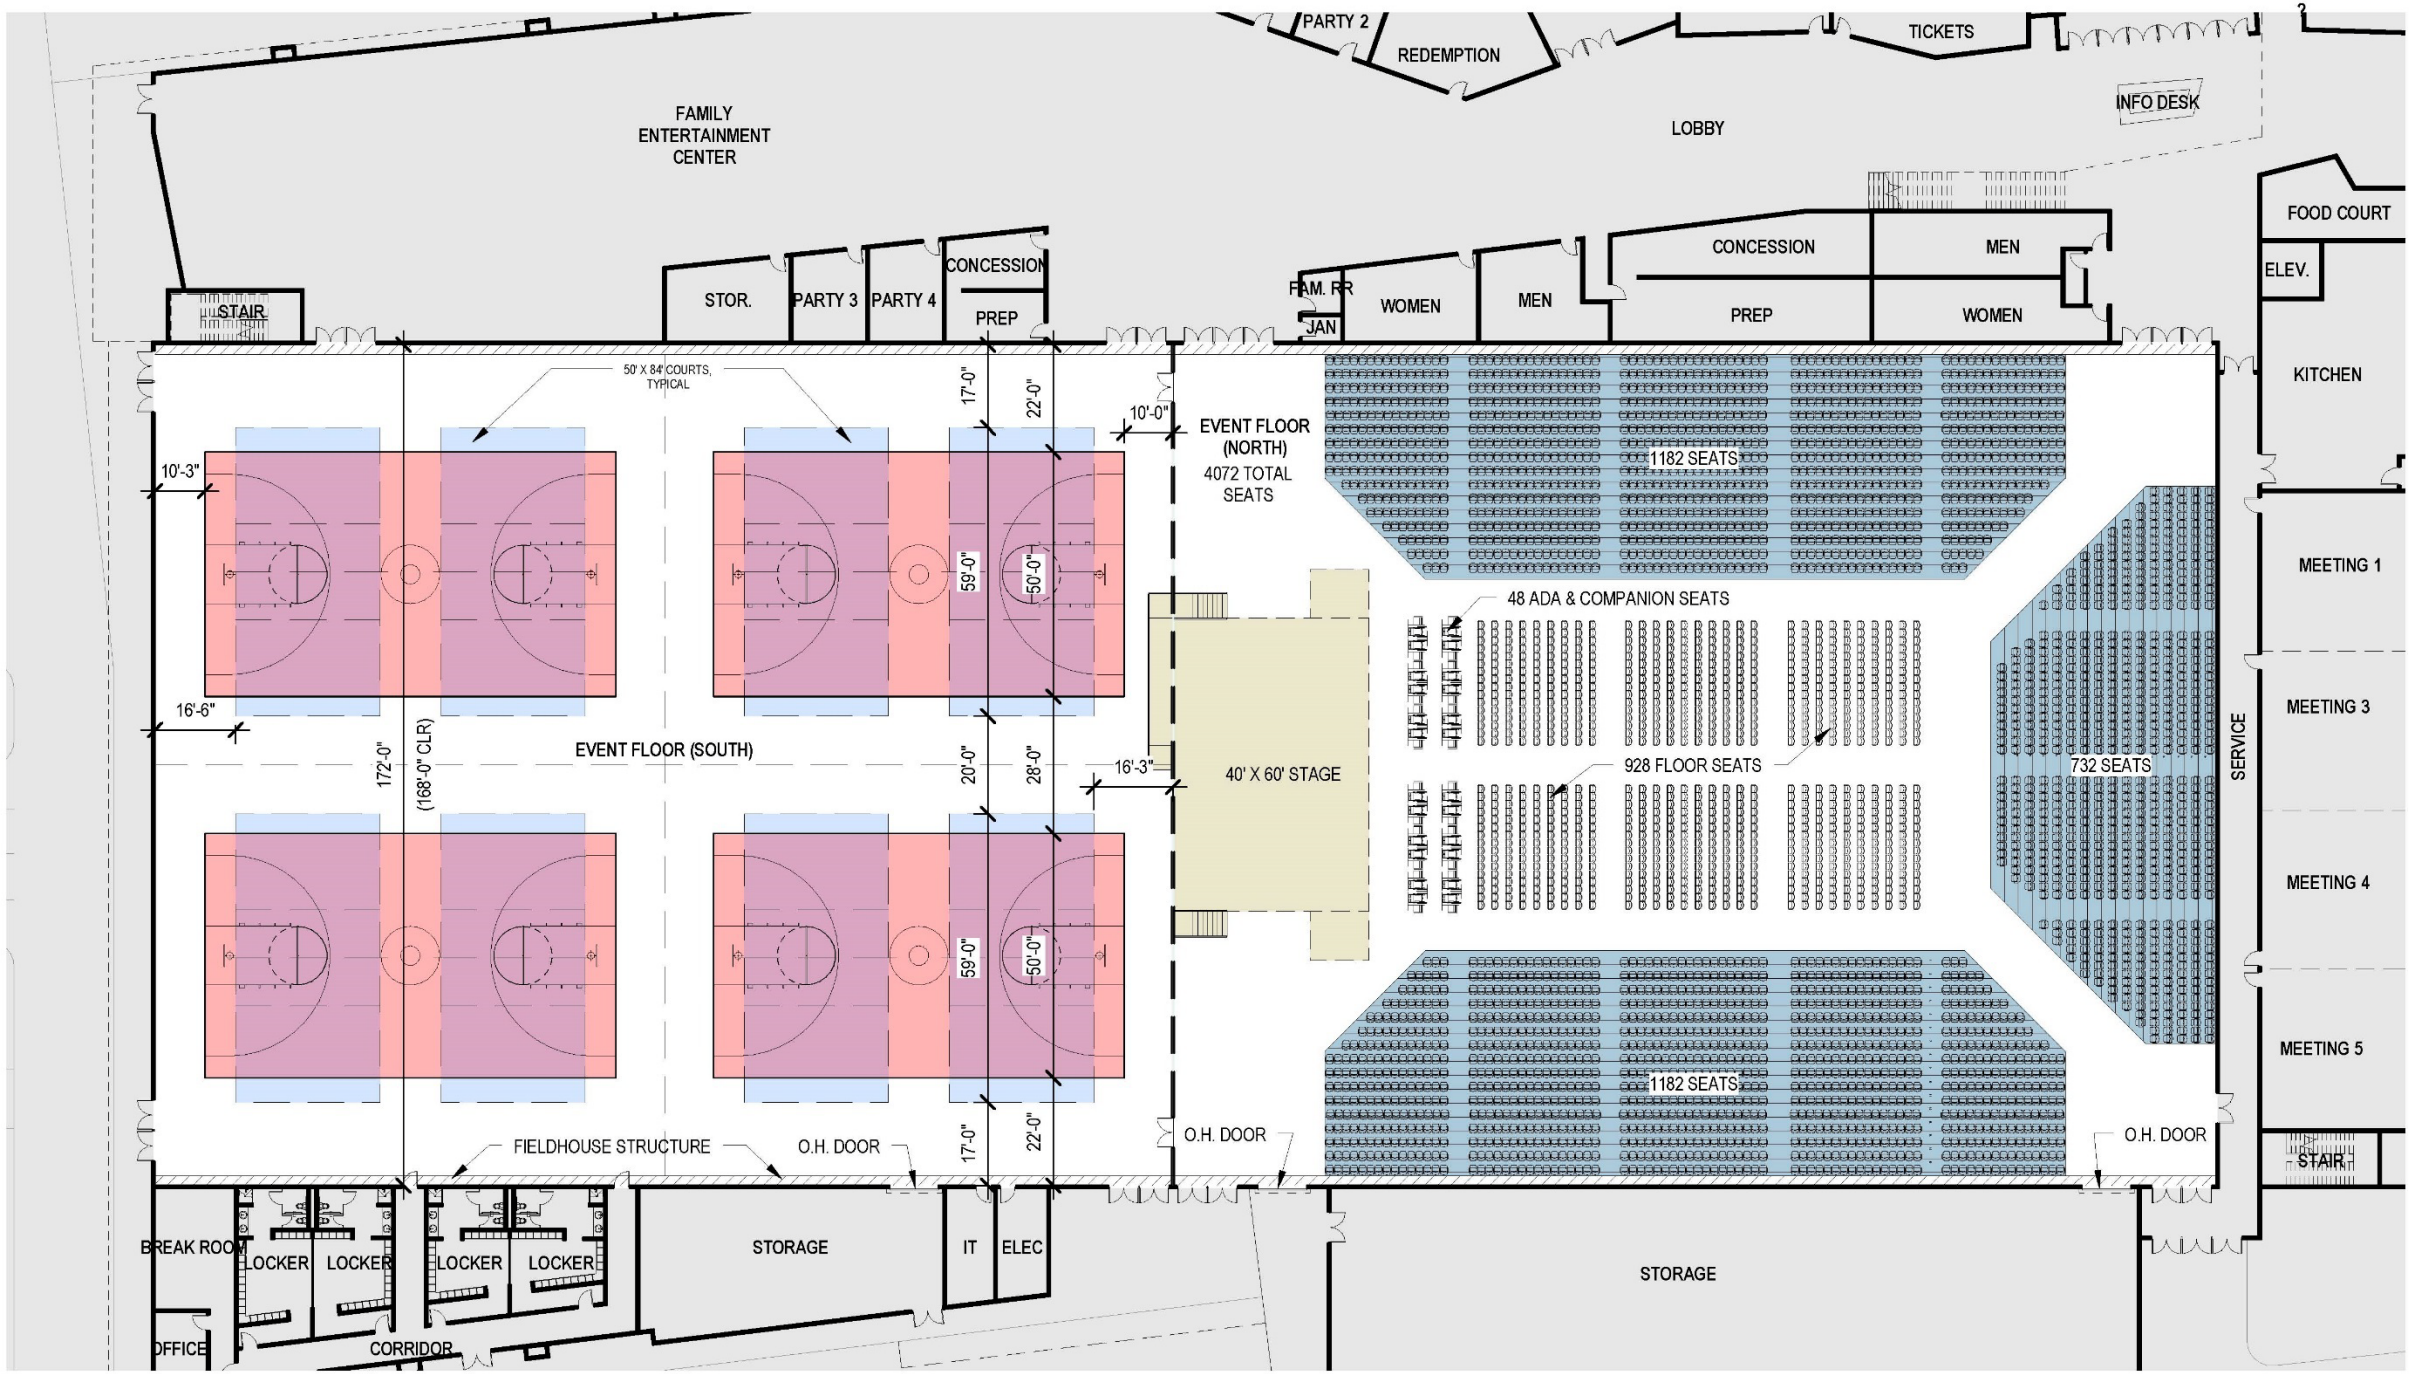
FAMILY ENTERTAINMENT CENTER
PARTY 2
REDEMPTION
TICKETS
LOBBY
INFO DESK
FOOD COURT
ELEV.
STAIR
STOR.
PARTY 3
PARTY 4
CONCESSION
PREP
FAM. RR
JAN
WOMEN
MEN
CONCESSION
PREP
MEN
WOMEN
KITCHEN
50' X 84' COURTS, TYPICAL
17'-0"
22'-0"
10'-0"
EVENT FLOOR (NORTH)
4072 TOTAL SEATS
1182 SEATS
10'-3"
59'-0"
50'-0"
48 ADA & COMPANION SEATS
MEETING 1
16'-6"
MEETING 3
172'-0"
(168'-0" CLR)
EVENT FLOOR (SOUTH)
20'-0"
28'-0"
16'-3"
40' X 60' STAGE
928 FLOOR SEATS
732 SEATS
SERVICE
MEETING 4
MEETING 5
1182 SEATS
FIELDHOUSE STRUCTURE
O.H. DOOR
O.H. DOOR
O.H. DOOR
STAIR
BREAK ROOM
LOCKER
LOCKER
LOCKER
LOCKER
STORAGE
IT
ELEC
STORAGE
OFFICE
CORRIDOR

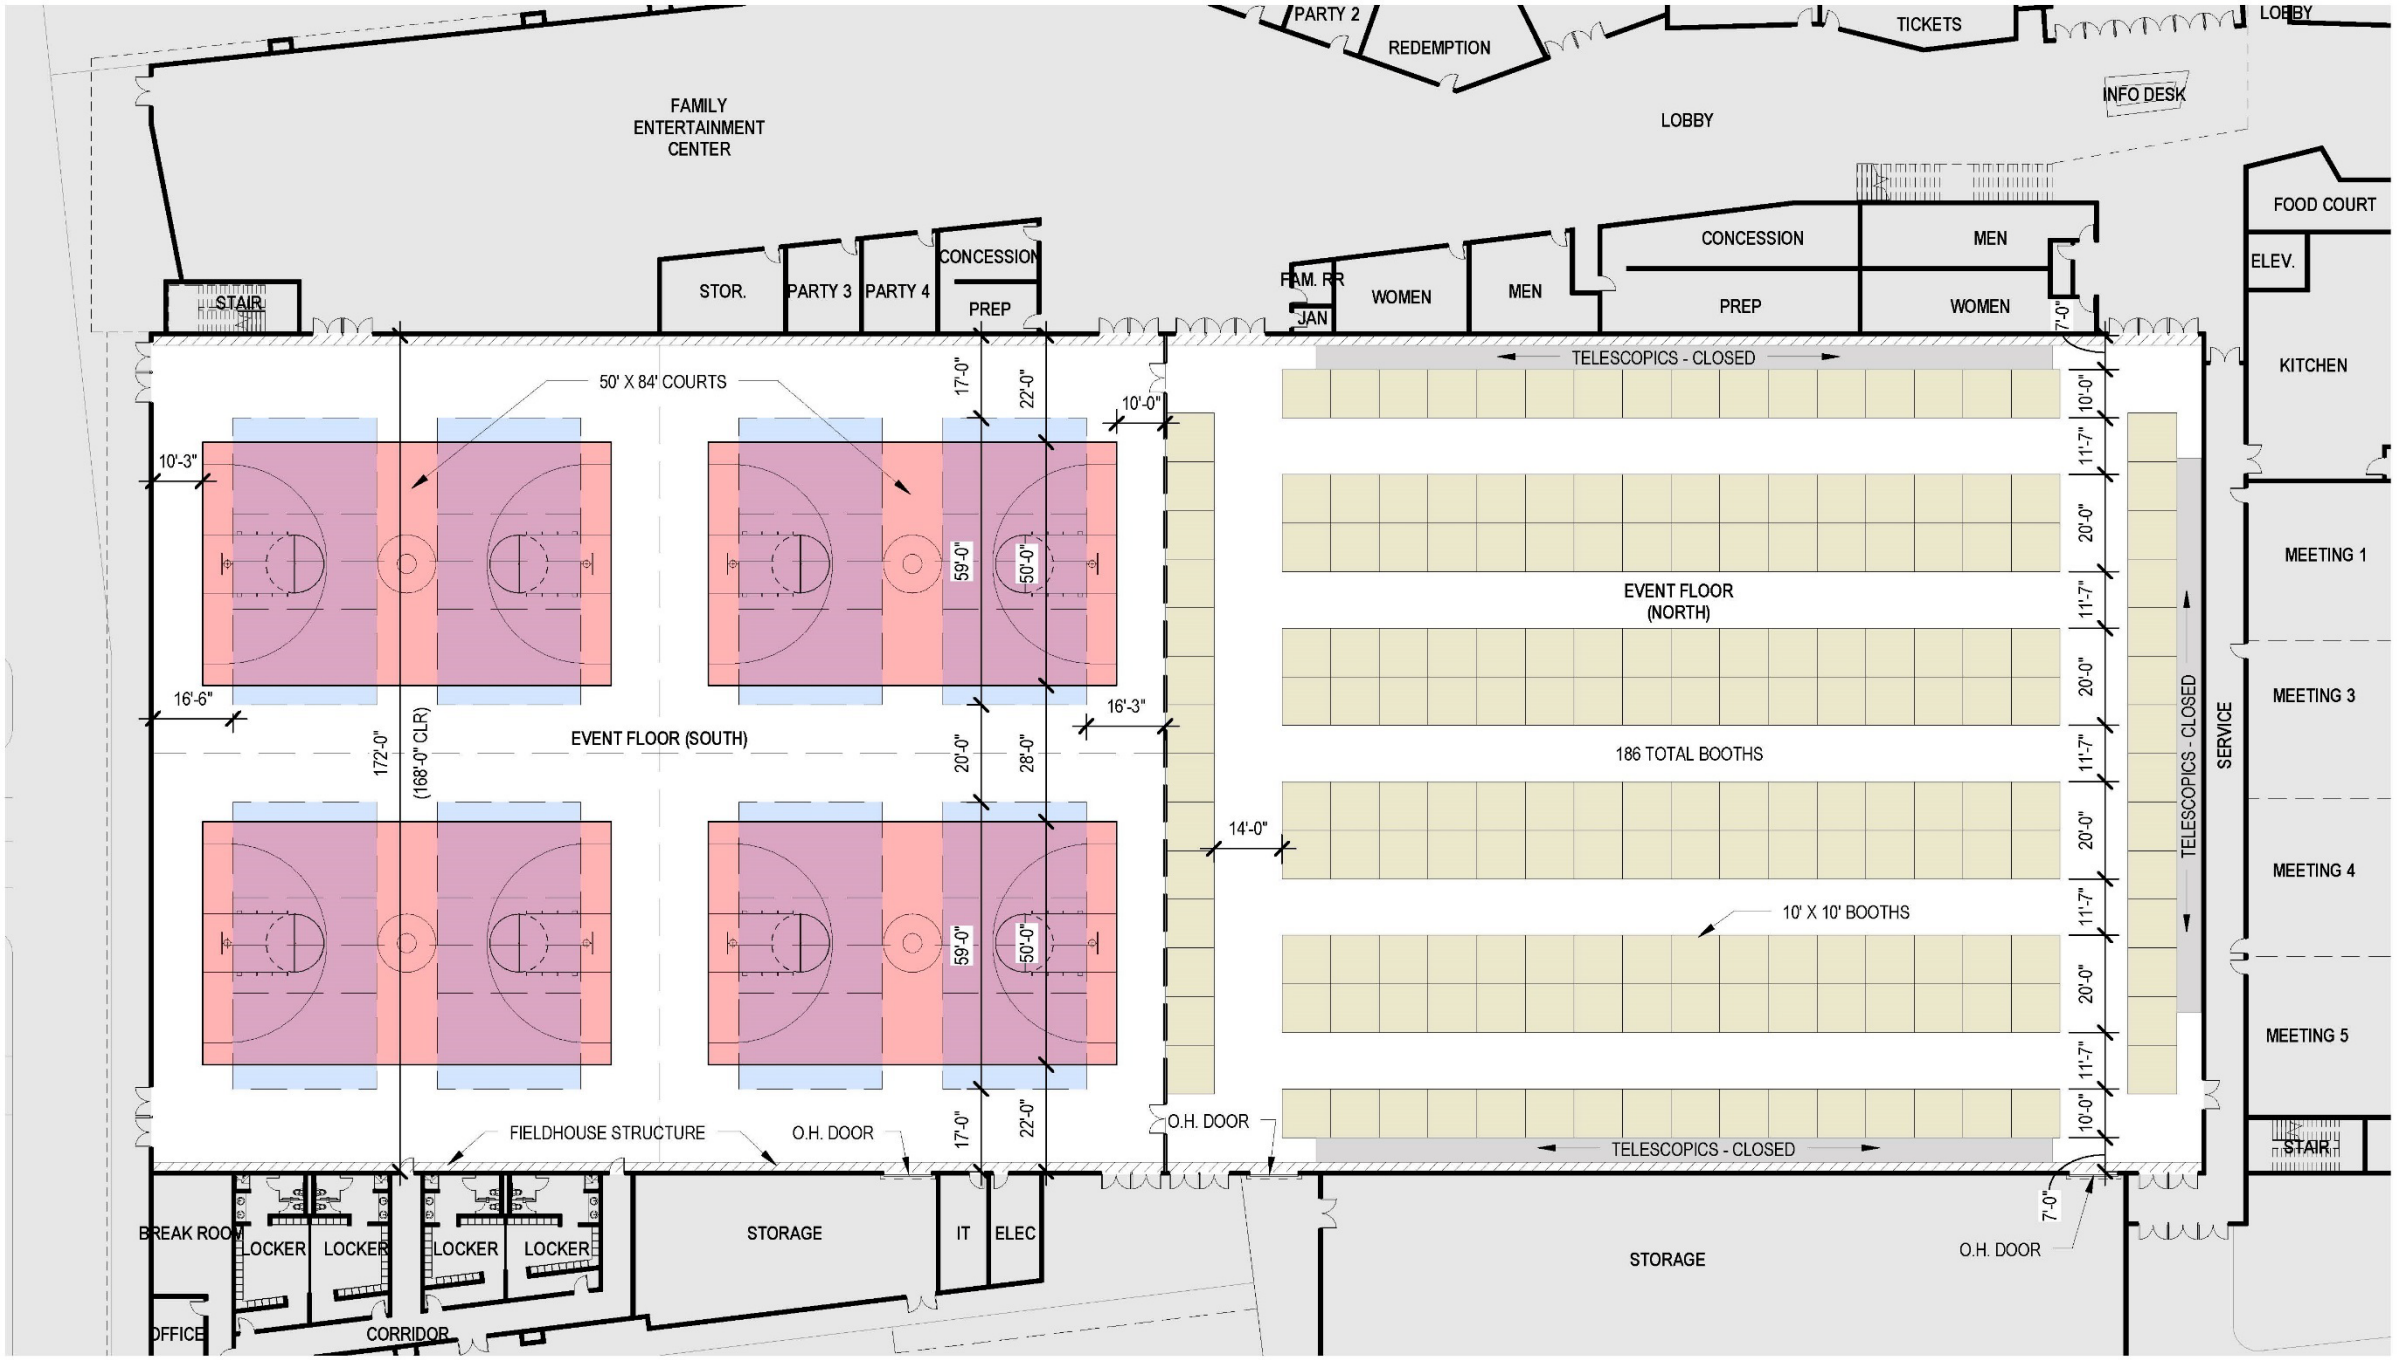
FAMILY ENTERTAINMENT CENTER
PARTY 2
REDEMPTION
TICKETS
LOBBY
INFO DESK
LOBBY
FOOD COURT
ELEV.
KITCHEN
STAIR
STOR.
PARTY 3
PARTY 4
CONCESSION
PREP
FAM. RR
JAN
WOMEN
MEN
CONCESSION
PREP
MEN
WOMEN
7'-0"
TELESCOPICS - CLOSED
50' X 84' COURTS
17'-0"
22'-0"
10'-0"
10'-3"
59'-0"
50'-0"
16'-6"
16'-3"
172'-0"
(168'-0" CLR)
EVENT FLOOR (SOUTH)
20'-0"
28'-0"
14'-0"
EVENT FLOOR (NORTH)
186 TOTAL BOOTHS
10' X 10' BOOTHS
10'-0"
11'-7"
20'-0"
TELESCOPICS - CLOSED
SERVICE
MEETING 1
MEETING 3
MEETING 4
MEETING 5
FIELDHOUSE STRUCTURE
O.H. DOOR
O.H. DOOR
TELESCOPICS - CLOSED
STAIR
BREAK ROOM
LOCKER
LOCKER
LOCKER
LOCKER
STORAGE
IT
ELEC
STORAGE
O.H. DOOR
OFFICE
CORRIDOR

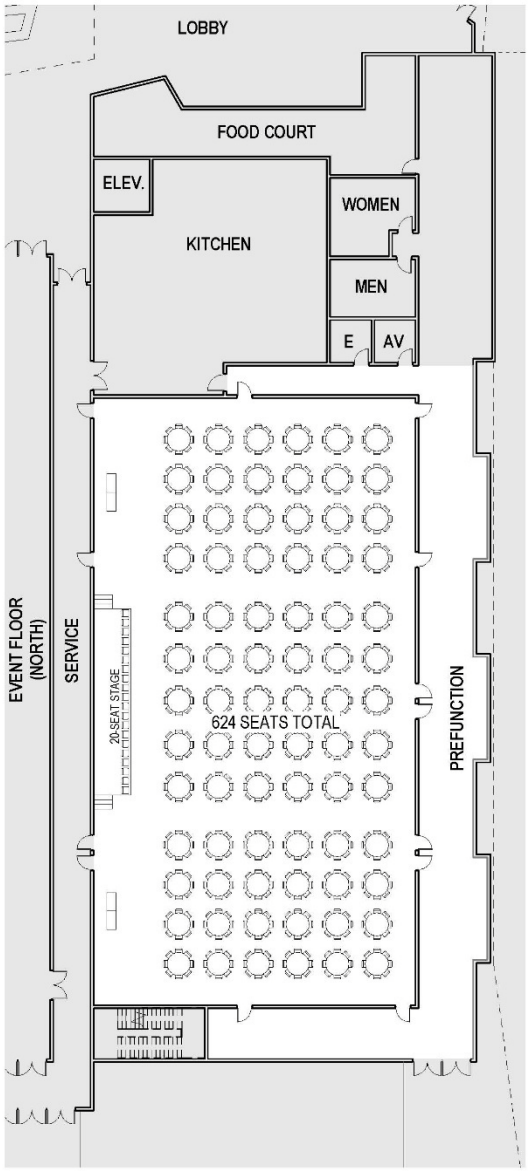

BANQUET LAYOUT

- 624 FLOOR SEATS TOTAL
- (78) 5'-0" DIA. TABLES, SEAT 8 PEOPLE
- (1) STAGE / 20-SEAT PRESENTER TABLE

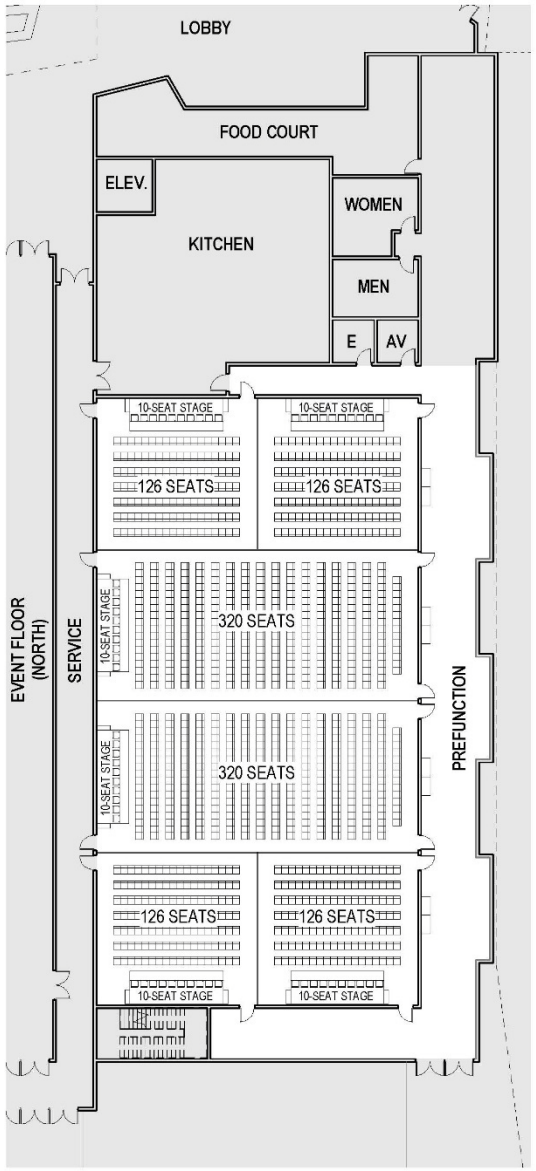

CONFERENCE / CLASSROOM LAYOUT

- 1,144 SEATS TOTAL
- (6) STAGES / 10-SEAT PRESENTER TABLES

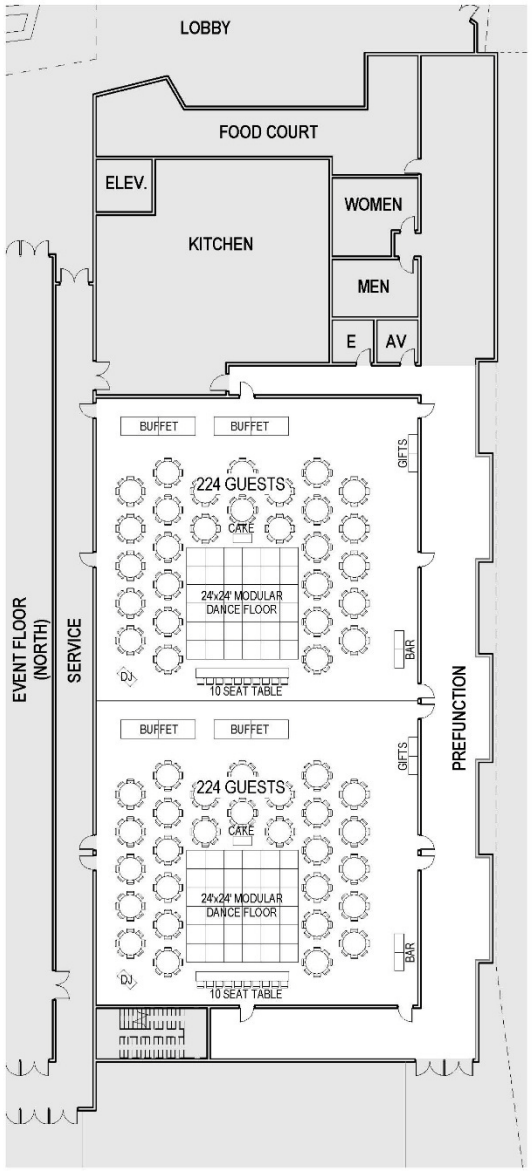

DOUBLE WEDDING LAYOUT

- (2) 224-GUEST WEDDINGS
- (56) 5'-0" DIA. TABLES, SEAT 8 PEOPLE
- (2) 10-SEAT WEDDING PARTY TABLES

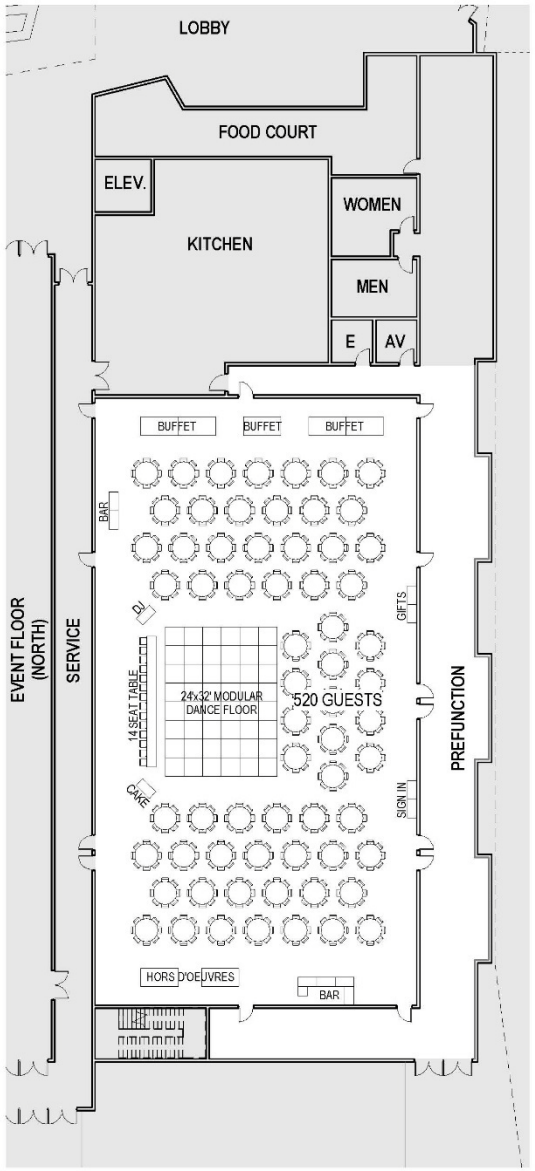

LARGE WEDDING LAYOUT

- 520 GUEST SEATS TOTAL
- (65) 5'-0" DIA. TABLES, SEAT 8 PEOPLE
- 14-SEAT WEDDING PARTY TABLE

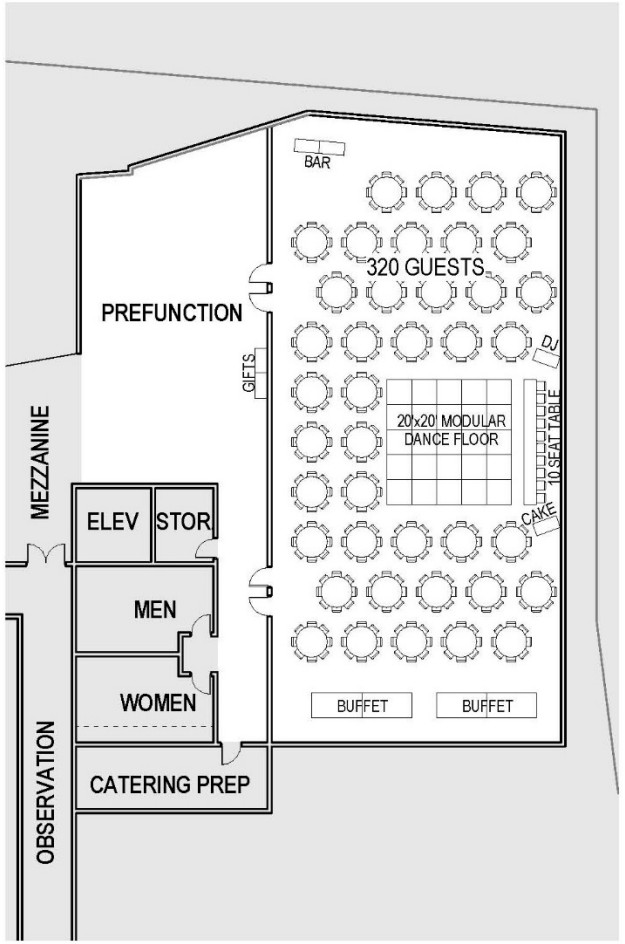

WEDDING LAYOUT

- 320 GUEST SEATS TOTAL
- (40) 5'-0" DIA. TABLES, SEAT 8 PEOPLE
- 10-SEAT WEDDING PARTY TABLE

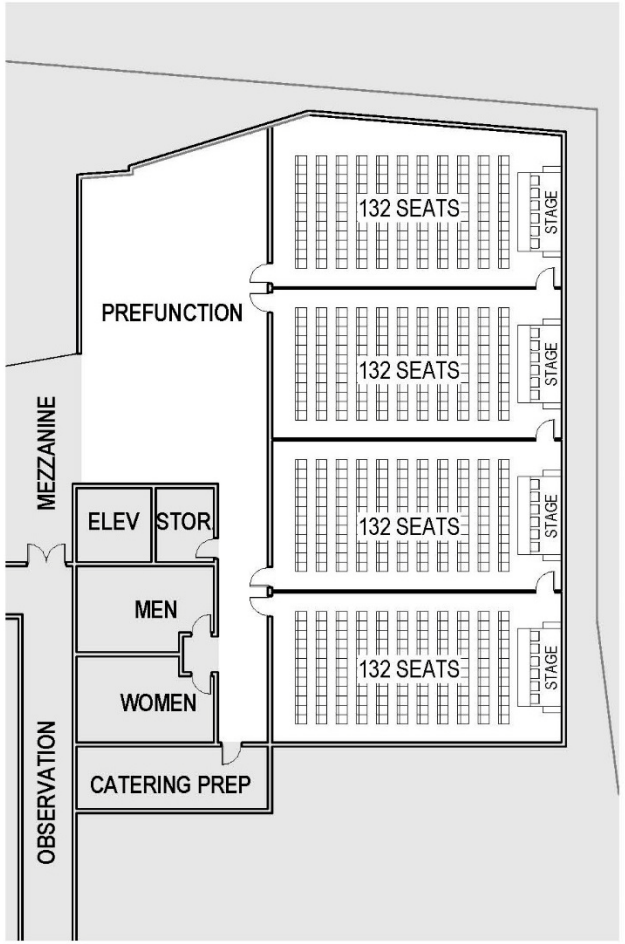

CONFERENCE / CLASSROOM LAYOUT

- 528 FLOOR SEATS TOTAL
- (4) STAGES / 6-SEAT PRESENTER TABLES

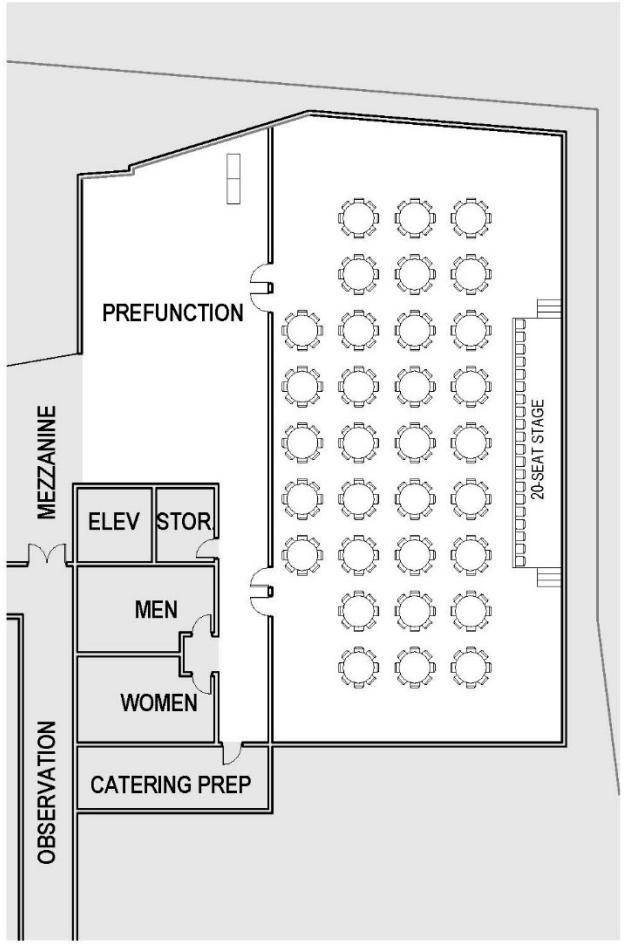

BANQUET LAYOUT

- 256 FLOOR SEATS TOTAL
- (32) 5'-0" DIA. TABLES, SEAT 8 PEOPLE
- (1) STAGE / 20-SEAT PRESENTER TABLE

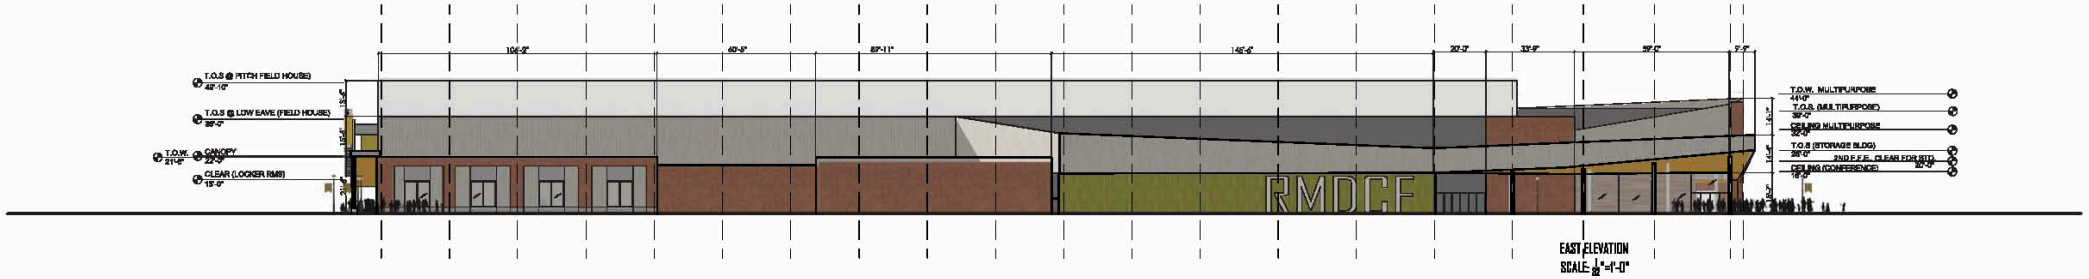

EAST ELEVATION
SCALE: 1/32"=1'-0"

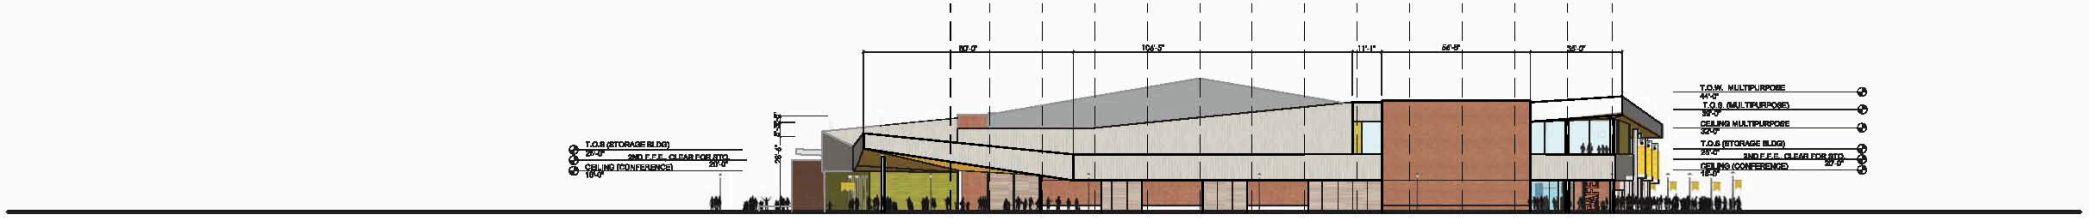

NORTH ELEVATION
SCALE: 1/32"=1'-0"

EAST ELEVATION
SCALE: 1/32"=1'-0"

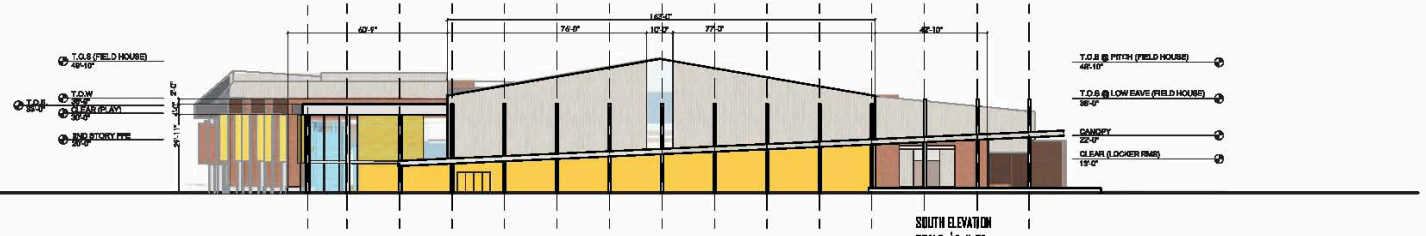

SOUTH ELEVATION
SCALE: 1/32"=1'-0"

BARNHILL HOLT BROTHERS CONSTRUCTION
a design-build joint venture

OCA OAKLEY COLLIER ARCHITECTS

SINKCOMBSDETHLEFS SPORTS ARCHITECTURE

VINES ARCHITECTURE

MATERIALS LEGEND

[1] SINGLE SKIN METAL SIDING
[2] MASONRY
[3] CEMENT BOARD PANELS
[4] GLAZING

NORTHWEST [NORTH EAST MAIN STREET+ GOLDLEAF]

SOUTHWEST [NORTH EAST MAIN STREET + DOUGLAS BLDG]

SOUTHEAST [ALBEMARLE]

NORTHEAST [GOLDLEAF + ALBEMARLE]